


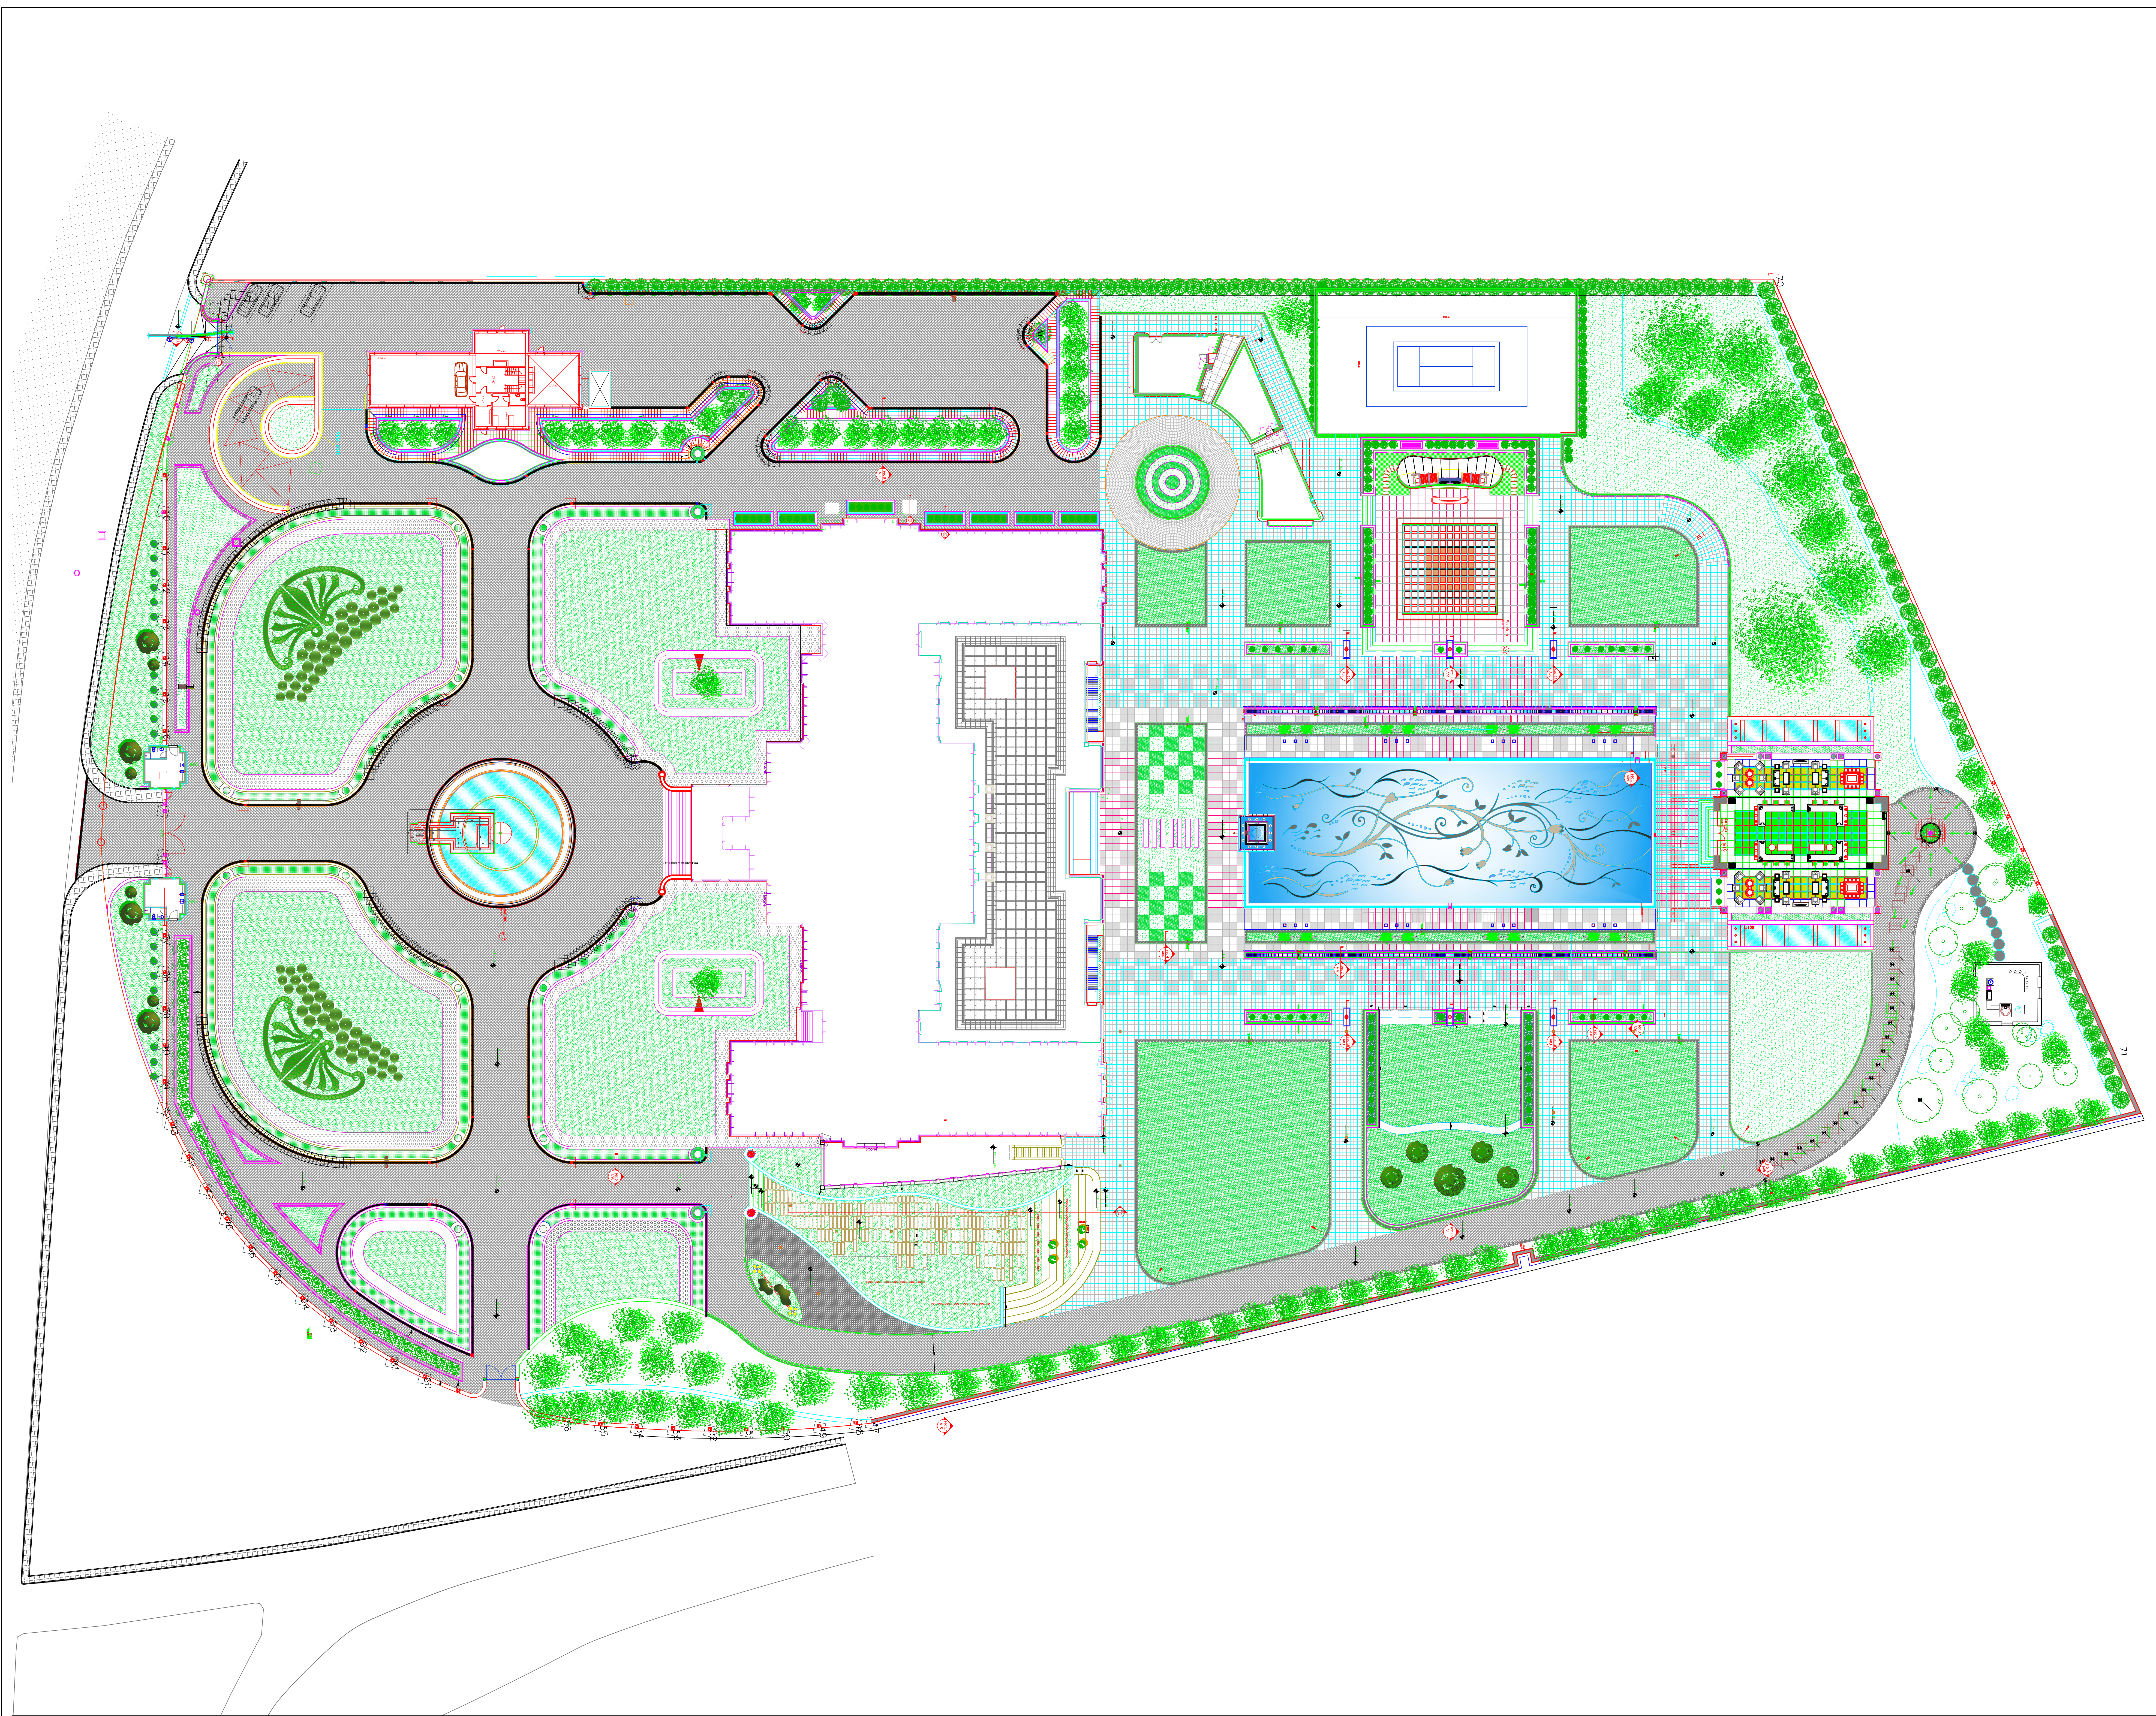

A.S.Joints
Associated Joints Contracting Corporation

General Note's

Project :

Ziad Al-Manaseer Palace
Amman - Jordan

Drawn By :

A.S.Joints Team

Checked By :

Aded Alqader Al-Selwadi

DWG Title :

Master Site Plan

Scale	Date	Sheet No.
N.T.S	23-03-2017	1

Email : q.abed@as-joints.com
Info@as-joints.com