Front view (1:10)

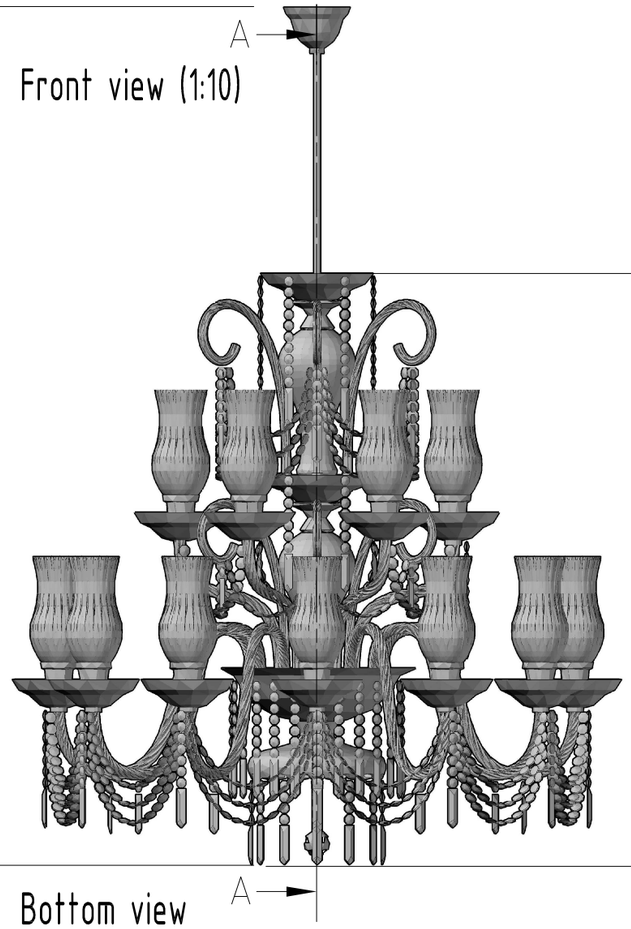

Bottom view

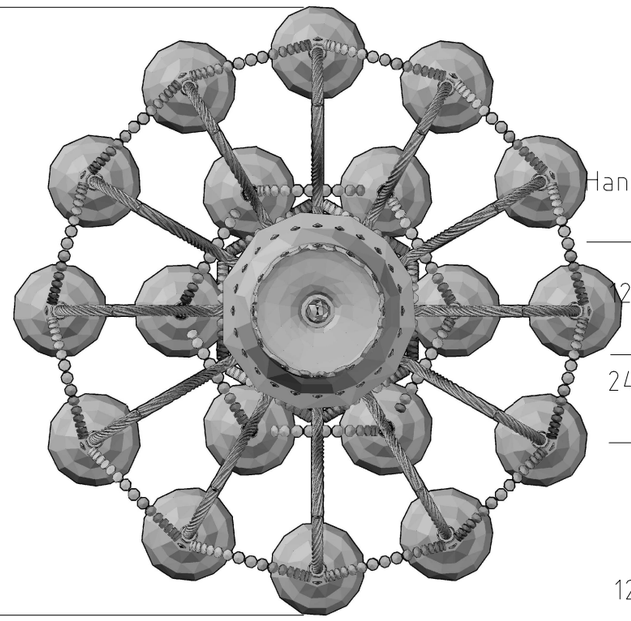

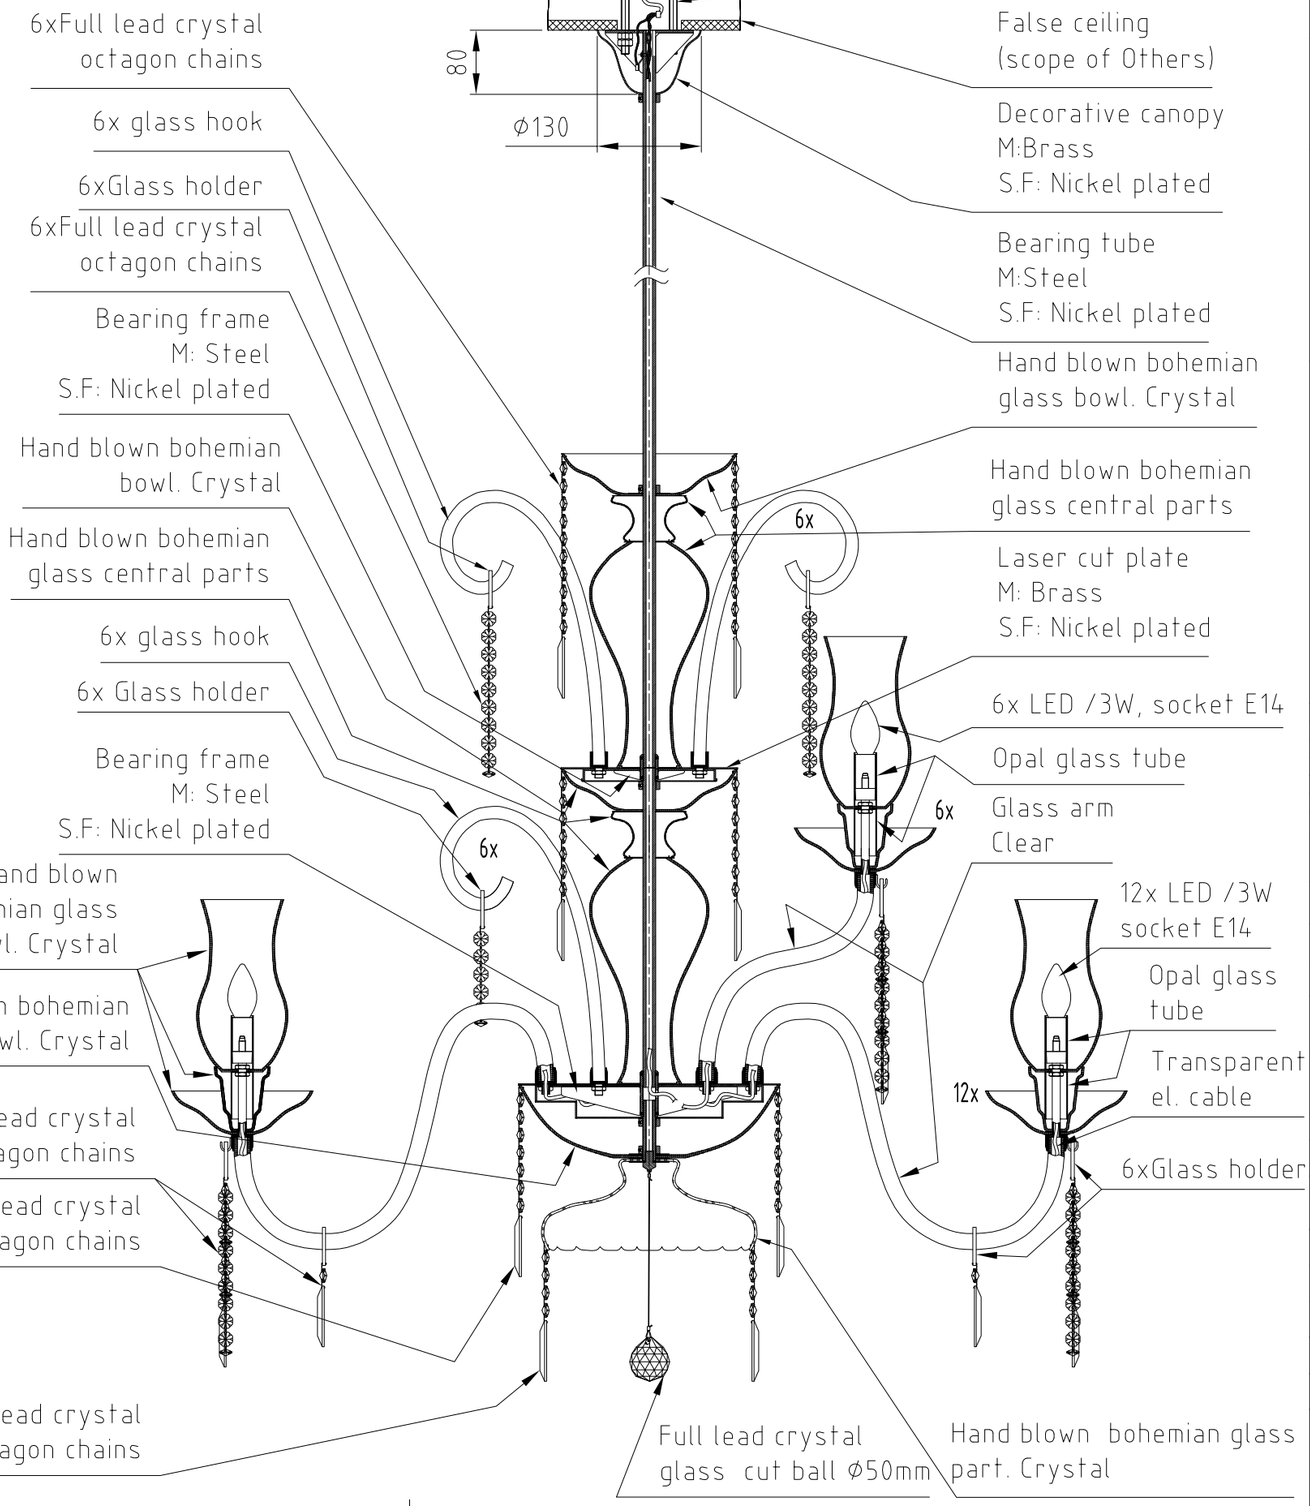

PROJECT NAME:
Ziad Al Manaseer Palace
LOCATION
Bed room
ITEM

We reserve the right to change the mentioned product details during the production process if necessary due to technical needs / requirements.

Lasvit retains copyright over all of the intellectual content contained and implied by this document and the design outcomes resulting from its usage. Any reproduction of this document without written authorization by Lasvit is prohibited.

NOTES:

REV.	DATE	DESCRIPTION

Date: *27.01.2017*
LASVIT Project No.: *14-GU-019*
LASVIT Sketch No.: *12D028-07*
Crystals: *full lead (PbO)*
Glass parts: *Hand Blown Bohemian Crystal Glass*
Metal finish: *S.F: Nickel plated*
Lights source: *18x LED /3W, 2700K socket E14*
TOTAL WATTAGE: *54 W*
Weight: *approx. 120 kg*
Dimensions: *ø1200x1200xOH 1800*
Other:
Drawing name: *Shopdrawing*
Designer: *Daniel Jaček*
Design engineer: *viktor.siedin*
Approved: *O.Salna/J.Vrabec*
Drawing size: *A3* Scale: *1:7.5*

LASVIT