Front view (1:10)

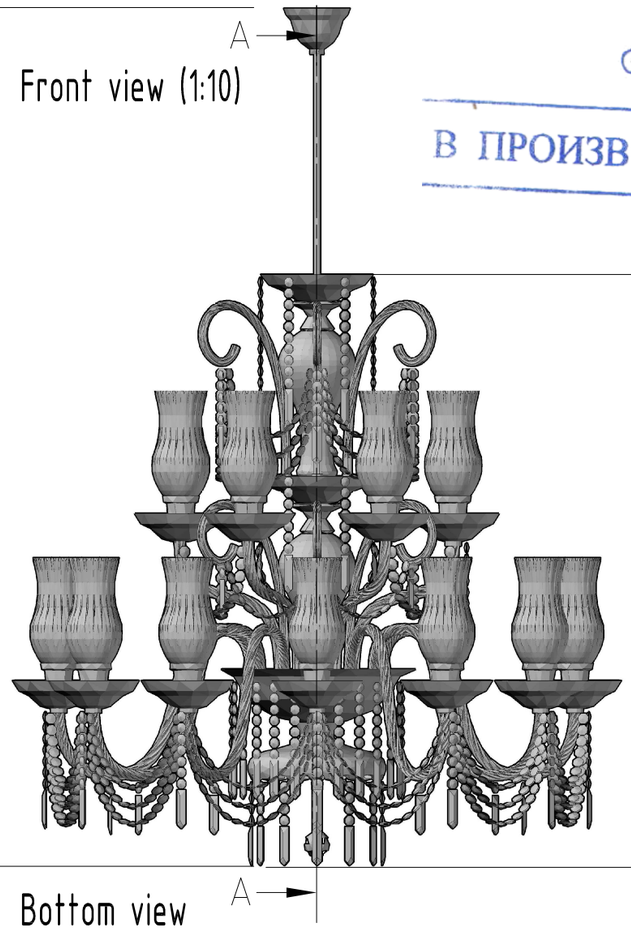

Bottom view

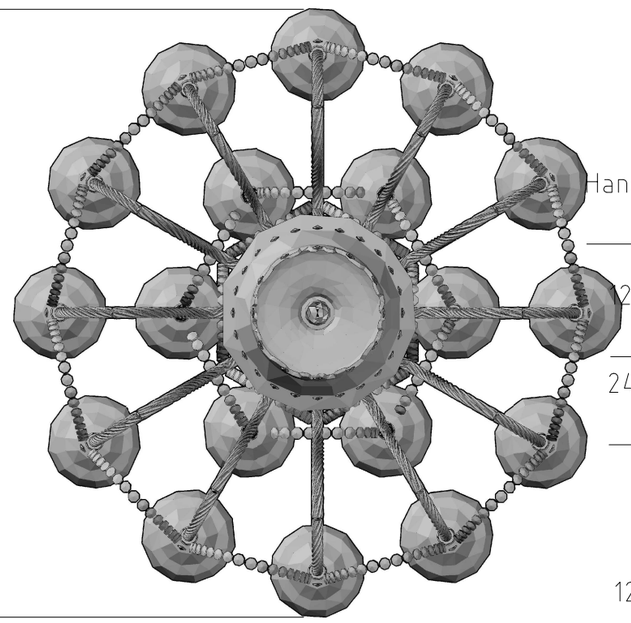

В ПРОИЗВОДСТВО

A – A

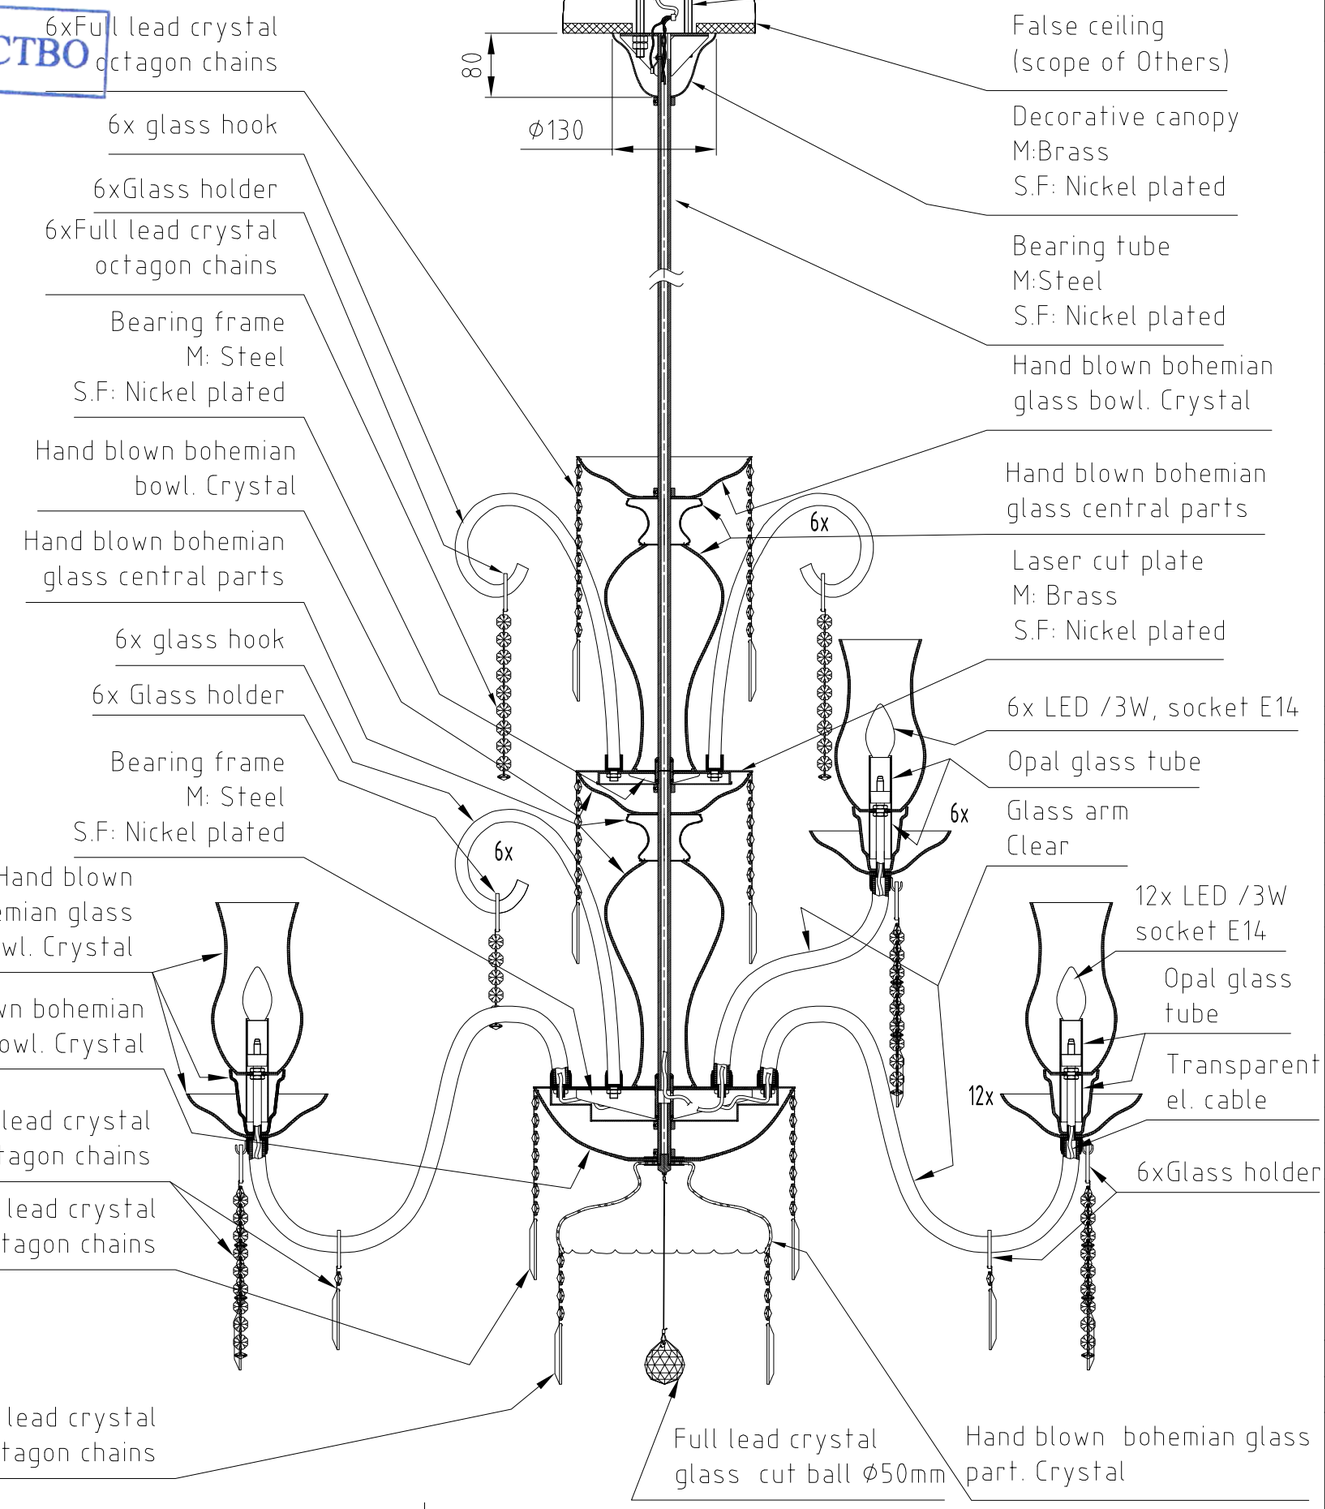

6xFull lead crystal octagon chains
6x glass hook
6xGlass holder
6xFull lead crystal octagon chains
Bearing frame M: Steel S.F: Nickel plated
Hand blown bohemian bowl. Crystal
Hand blown bohemian glass central parts
6x glass hook
6x Glass holder
Bearing frame M: Steel S.F: Nickel plated
Hand blown bohemian glass bowl. Crystal
Hand blown bohemian bowl. Crystal
12xFull lead crystal octagon chains
24xFull lead crystal octagon chains
12xFull lead crystal octagon chains

3x Fixing point (scope of Others)
False ceiling (scope of Others)
Decorative canopy M:Brass S.F: Nickel plated
Bearing tube M:Steel S.F: Nickel plated
Hand blown bohemian glass bowl. Crystal
Hand blown bohemian glass central parts
Laser cut plate M: Brass S.F: Nickel plated
6x LED /3W, socket E14
Opal glass tube
Glass arm Clear
12x LED /3W socket E14
Opal glass tube
Transparent el. cable
6xGlass holder
Full lead crystal glass cut ball ø50mm
Hand blown bohemian glass part. Crystal

PROJECT NAME:
Ziad Al Manaseer Palace
LOCATION
Bed room
ITEM

We reserve the right to change the mentioned product details during the production process if necessary due to technical needs / requirements.

Lasvit retains copyright over all of the intellectual content contained and implied by this document and the design outcomes resulting from its usage. Any reproduction of this document without written authorization by Lasvit is prohibited.

NOTES:

REV.	DATE	DESCRIPTION

Date: *27.01.2017*
LASVIT Project No.: *14-GU-019*
LASVIT Sketch No.: *12D028-07*
Crystals: *full lead (PbO)*
Glass parts: *Hand Blown Bohemian Crystal Glass*
Metal finish: *S.F: Nickel plated*
Lights source: *18x LED /3W, 2700K socket E14*
TOTAL WATTAGE: *54 W*
Weight: *approx. 120 kg*
Dimensions: *ø1200x1200xOH 1800*
Other:
Drawing name: *Shopdrawing*
Designer: *Daniel Jaček*
Design engineer: *viktor.siedin*
Approved: *O.Salna/J.Vrabec*
Drawing size: *A3* Scale: *1:7.5*

LASVIT